


Sections 20 & 21 T 9 N R 1 E
 February the 17th 18th 19th 21st 22nd 23rd and 24th 1870 Surveyed for
 Joseph W Galy, Joseph Robison, John F. Robison, J. Richardson, St
 Richardson, C. Stuss, et Mefford, J W Galyan, W H Galyan, J Cox
 J. Alexander, H. Droll. A. Wheeler J Cox J Stevens and
 M J Mead in sections 20 & 21 T 9 N R 1 E East corners
 established and lettered as per plat and field notes below

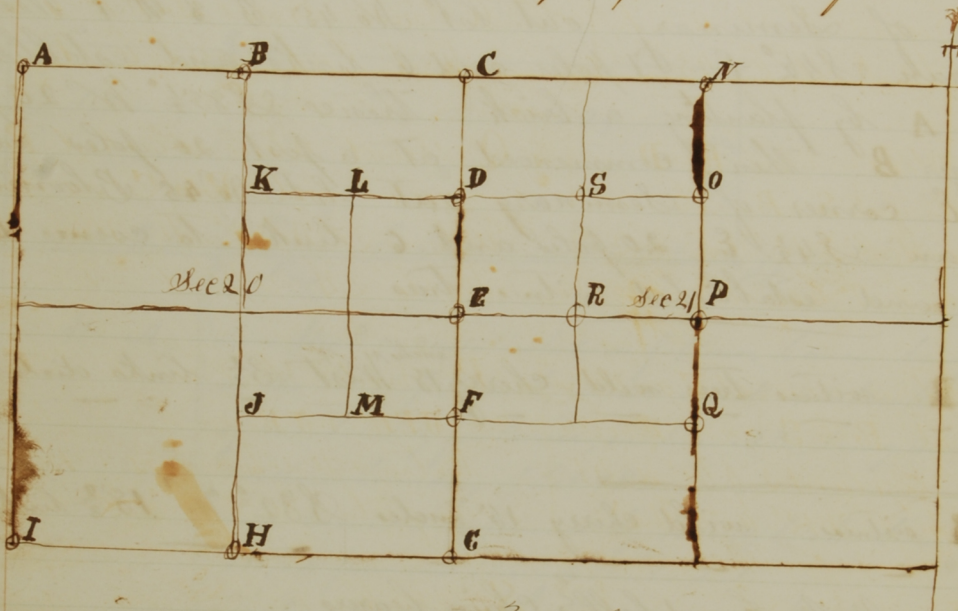

A Lyn 13 N 2° E 63½
 Buckeye 9 S 88° W 32

B Beech 10 S 51½° W 43
 Gum 20 N 26° W 26

C Sand Stone marked
 S, C, N, E, 20 witnessed by
 Beech 14 S 70½° W 22¾
 Beech 12 S 12° W 14

D Sand Stone marked C, R, on
 the north and J, R, on the South
 Witness Beech 18 N 30½° W 95
 Black Walnut 3 N 3½° W 41

E Sand Stone marked with
 R on each side witnessed
 by Sugar 20 N 64° E 37½
 Water Beech 6 S 40° E 8

P Sand Stone marked on the
 north with R and South E & R
 witness Beech 15 N 7½° W 32½
 Sugar 14 N 42° E 34

G Sand Stone marked E & S on the
 west and R & S on the east
 witnessed by Red Oak 7 N 22° W 11
 Red Oak 6 S 46½° W 13½

H Stake in the bed of the creek
 witness Black Walnut 9 S 63° W 110
 Buckeye 10 S 51° E 110

I Sand Stone marked S, C.
 witness Red Oak 1 S 49½° E 66½
 White Oak 2 N 34° E 29

J Sand Stone marked **E** & **S** on the east and **M** & **E** on the west
Witness Red Oak 6 S 86° W 99
Red Oak 7 N 63° W 131

O Sand Stone marked **F** on the east and **R** & **R** on the west
Witness Hickory 5 N 63° W 45
Red Oak 7 N 56½° W 101¾

K Sand Stone marked **M** on the west and **S** & **D** on the east
Witness Beech 20 S 81° W 27
Beech 18 N 41° E 43

P Sand Stone marked **R** on the South and **R** & **F** on the north
Witness Beech 12 N 10° E 22½
Red Oak 4 S 2° E 9

L Sand Stone marked **R** & **D** on the north and **S** & **R** on the South
Witness White Oak 12 S 23° E 25
White Oak 11 N 66° W 23

Q Sand Stone marked **R** on the north and **R** & **C** on the South
Witness 20 N 86° W 46½ (Beech)
Maple 24 S 43° E 34½

M Sand Stone marked **E** on the South and **R** & **S** on the north
Witness Poplar 12 N 47° W 41
Red Oak 7 S 12° E 42

R Sand Stone marked "C R" "J R"
"J E R" & "J R" on top of rock
Witness White Oak 39 N 37½° E
Grey Ash 36 N 75° E

N Sand Stone marked **X**
Witness Poplar 15 S 14° E 23
Beech 3 N 26° E 17

S. Oak Hickory 7 inches in diameter
corner tree marked with a notch on the east and west sides witnessed
by Black Walnut 13 N 32° E 33½
Black Walnut 4 S 9° W 14

Length of line between Sections 20 & 21 318 P. 2 links
Length to center of said line 159 P. 1 link

Length of line from **H** to **B** 318 P 1½ links
Length of line from **H** to **J** 79 P 12½ links


Length of line from N½ mile post to S½ mile post Sec 21, 317. 9 P links

The above survey was done in compliance with the following advertisement which was advertised in the "Bloomington Progress" a weekly newspaper published at Bloomington Indiana and which I hereby certify is a true copy in ^{witness} whereof I hereunto have set my hand and official seal.

M. H. Buskirk M. C. S.
(turn over)

T09N-R01E-21_0000_MCS

Benton

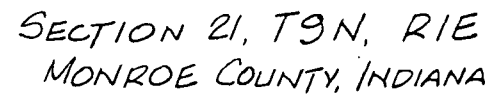

Rubert W. Hongen
Joan P. Hongen


Rpe Found @ NW & SW Corners - NE 1/4
NW 1/4 - Section 21, T9N, R1E, Rotated to NORTH

Part of this tract
originally described
in D.R. 217, Pg. 72 & D.R. 233, Pg. 100


FILED


APR 08 1991

Margaret Cook
Auditor Monroe County, Indiana

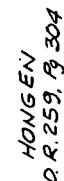

I, Steven W. Archer, hereby
certify that this plot represents
a survey completed under my
direct supervision on April
2, 1991.


Steven W. Archer R.L.S.#B700094
812-334-8941

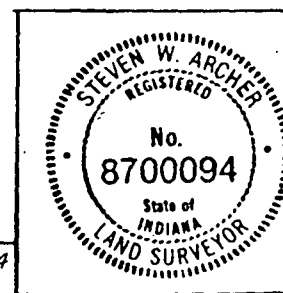

Benton Dec. 21/84 SEC-21, T9N, R1E

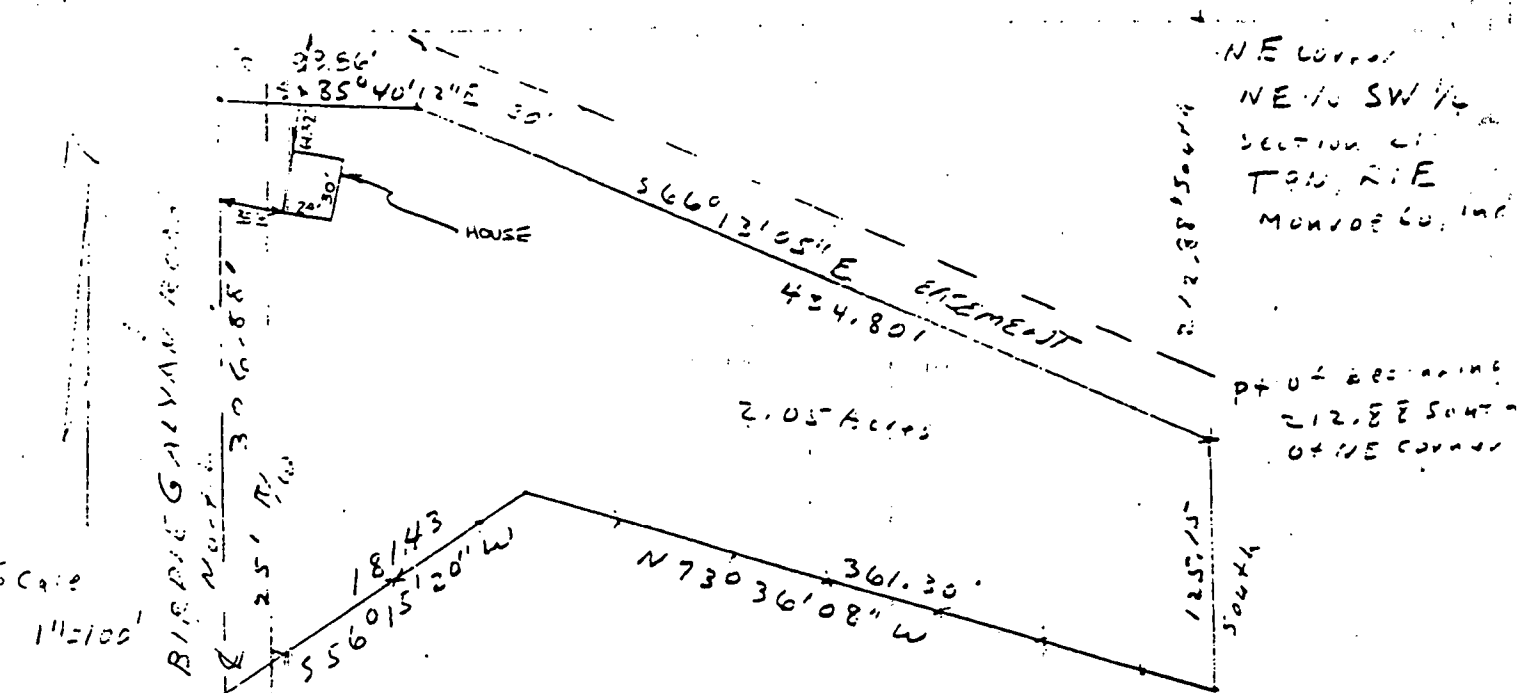


EXHIBIT A

DESCRIPTION:

A part of the Northeast quarter of the Southwest quarter of Section 21, Township 9 North, Range 1 East, Monroe County, Indiana, bounded and described as follows: Beginning at a point that is 212.88 feet South of the Northeast corner of said quarter quarter in said Section 21, thence continuing South for 125.15 feet, thence North 73 degrees 36 minutes 08 seconds West for 361.30 feet, thence South 56 degrees 15 minutes 20 seconds West for 181.43 feet and to the centerline of Birdie Galyan road, thence running with said road centerline North for 306.88 feet, thence leaving said centerline and running South 85 degrees 40 minutes 12 seconds East for 99.86 feet, thence South 66 degrees 13 minutes 05 seconds East for 434.80 feet and to the point of beginning. Containing in all 2.05 acres, more or less. Granting also the use of a 30.00 foot easement that runs parallel to and 30.00 feet North of the North line of the above described property to Birdie Galyan road. Subject to a 25.00 feet easement from the centerline of Birdie Galyan Road for County Highway right-of-way.



Raymond Graham
Raymond Graham
R.P.E. 8409 L.S. 9978 Indiana
3215 N. Smith Pike
Bloomington, Indiana
May 9, 1984

Raymond Graham

Raymond Graham, June 6, 1984


ENGINEER'S Certification:

I hereby certify that the plat shown is a true and complete survey of the described property, and further certify that all improvements are wholly within the boundaries of said described property, and that the said improvements do not encroach upon any other property, nor are there any encroachments from any other property on said surveyed property,

FILED
JUN 29 1984

V. Simpson
Auditor Monroe County, Indiana

1-16-76

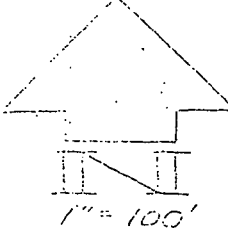

RAYMOND GRAHAM
3215 N. SMITH PIKE
BLOOMINGTON, INDIANA 47401


From Pettay
To Noble
Sec 21 Benton (9-

REAL ESTATE TRANSFER
S.E. 3409 INDIANA
December 23, 1975

JAN 16 1976

John W. Davis
Auditor Monroe County, Ind.

NW CORNER, NW 1/4
SECTION 21, T. 9 N.,

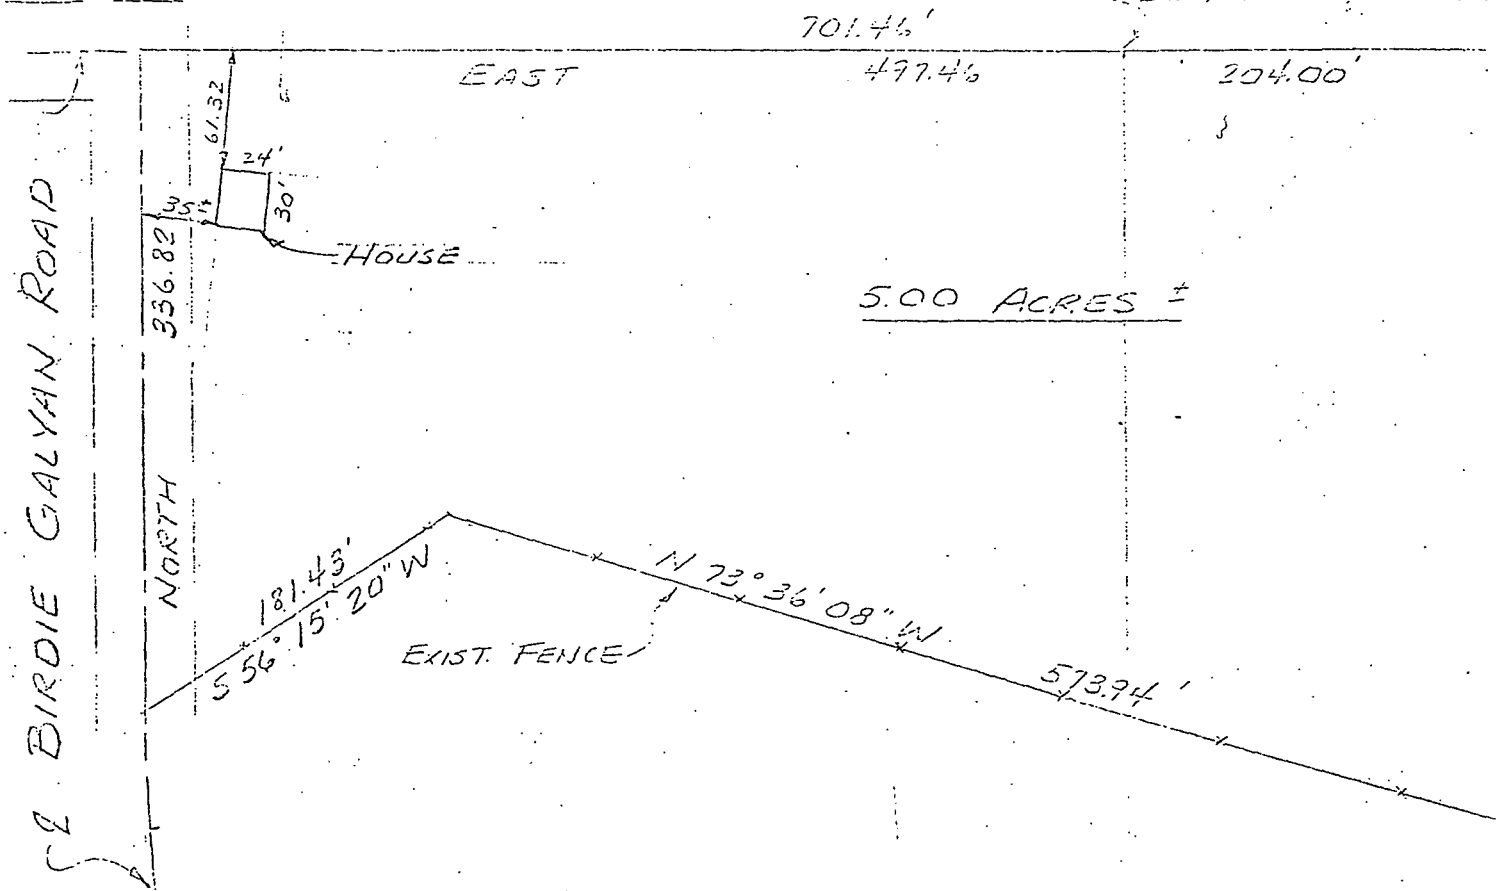


Description: Lee Pettay

A part of the North West quarter of the South East quarter and a part of the North-East quarter of the South-West quarter of Section 21, Township 9 North, Range 1 East, Monroe County, Indiana, described as follows: beginning at the North-West corner of said North-West quarter of the South-East quarter; thence East on and along the North line of said quarter-quarter for 204.00 feet; thence South for 39 feet; thence North 73° 36' 08" West for 573.94 feet; thence South 56° 15' 20" West for 181.43 feet and to the centerline of Birdie Galyan Road; thence North on and along the centerline of said road for 336.82 feet and to the North line of said North-East quarter of the South-West quarter; thence East on and along said North line for 497.46 feet and to the point of beginning. Containing in all 5.00 acres more or less. Subject to a 25.00 foot county road right-of-way along the centerline of Birdie Galyan Road.

Benton

Raymond Graham
Indiana RPE # 100
3215 N. Smith Pike

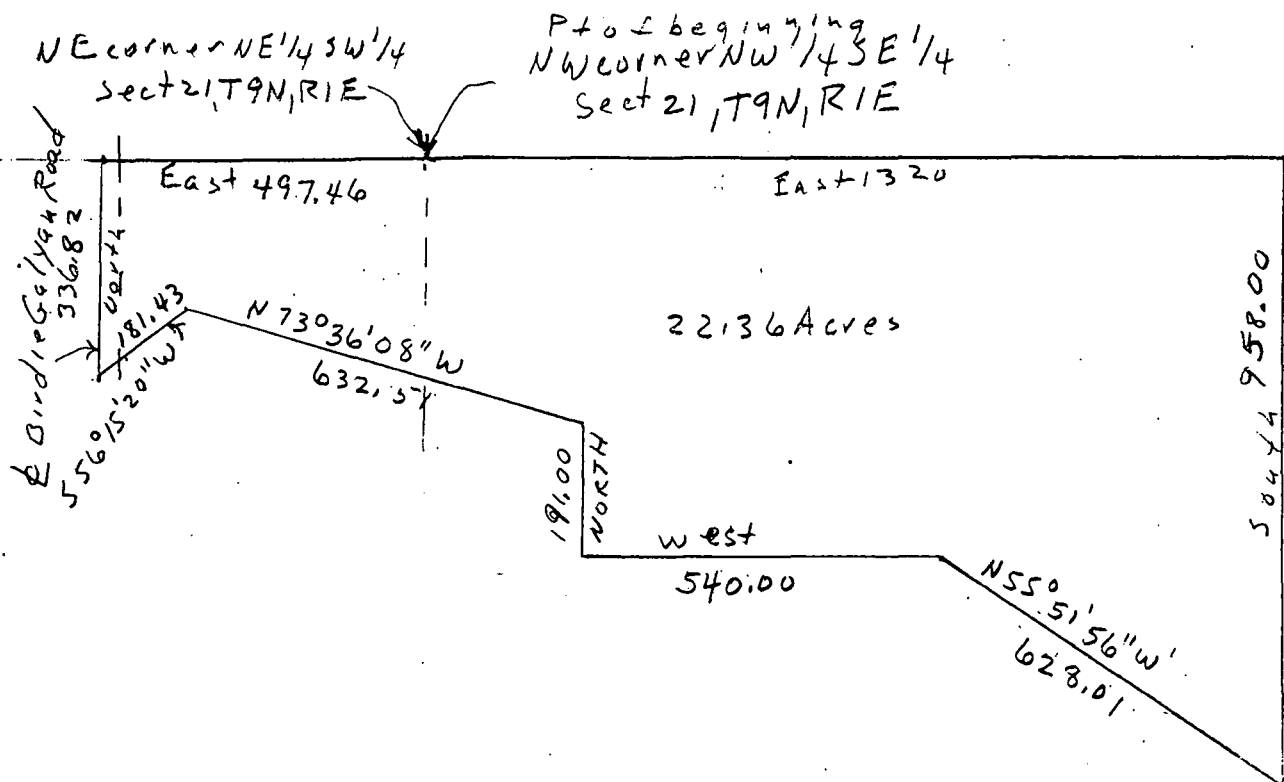


Description:

A part of the Northwest quarter of the Southeast quarter and a part of the Northeast Quarter of the Southwest quarter of Section 21, Township 9 North, Range 1 East, Monroe County, Indiana described as follows: Beginning at the Northwest corner of the Northwest quarter of the Southeast quarter of said Section 21, thence East for 1320.00 feet; thence South for 958.00 feet; thence North 55 degrees 51 minutes 56 seconds West for 628.01 feet; thence West for 540.00 feet; thence North for 191.00 feet; thence North 73 degrees 36 minutes 08 seconds West for 632.51 feet; thence South 56 degrees 15 minutes 20 seconds West for 181.43 feet and to the centerline of Birdie Galyan Road; thence North on said road centerline for 336.82 feet to the North line of the Northeast quarter of the Southwest quarter of said Section 21; thence East on the North line of said quarter quarter for 497.46 feet and to the point of beginning. Containing in all 22.36 acres more or less. Subject to a 25.00 foot County Road right-of-way along the centerline of Birdie Galyan Road.

Raymond Graham

Raymond Graham
P.E. 8409 L.S. 9978 Indiana
3215 N. Smith Pike
Bloomington, Ind.
May 25, 1984

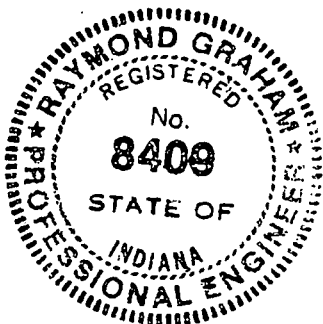

Benton Sec 21 Noble to Noble

A PART OF THE SOUTHEAST QUARTER OF THE NORTHWEST
QUARTER OF SECTION 21, TOWNSHIP 9 NORTH, RANGE 1 EAST,
MONROE COUNTY, INDIANA



NOTES:

- 1). 3/4" Rebar set at all property corners.
- 2). Fieldwork completed January 2008.
- 3). Basis of bearings is State Plane Coordinate System.
- 4). Source of Title is Instr. #: 2007016242.
- 5). I affirm, under penalty for perjury, that I have taken responsible care to redact each Social Security number in this document, unless required by law.

LEGEND

- REBAR SET
- MAG-SPIKE SET
- IRON PIPE FOUND
- RR SPIKE FOUND
- TREES
- FENCE
- (R) RECORD
- (M) MEASURED

Detailed Drawing:
Scale: 1" = 100'

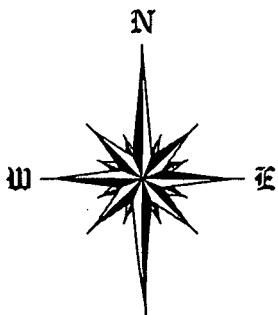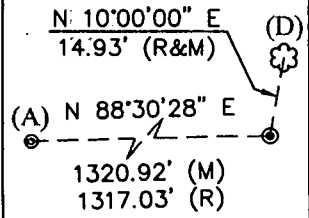

SCALE 1" = 60'

CERTIFICATION



The within survey was performed without benefit of source of title and is subject to any statement of facts revealed by the same.

Easements have not been located in the field and prepared with this survey drawing. This qualification will be removed upon receipt and inspection of current title work.

Subject to the above reservation, the survey work shown hereon was performed either by me or under my direct supervision and control and to the best of my knowledge and belief was performed according to the survey requirements in 865 IAC 1-12-1 through 19.

Certified this 31 day of January, 2008

Eric L. Deckard
Registered Surveyor LS29900012
State of Indiana

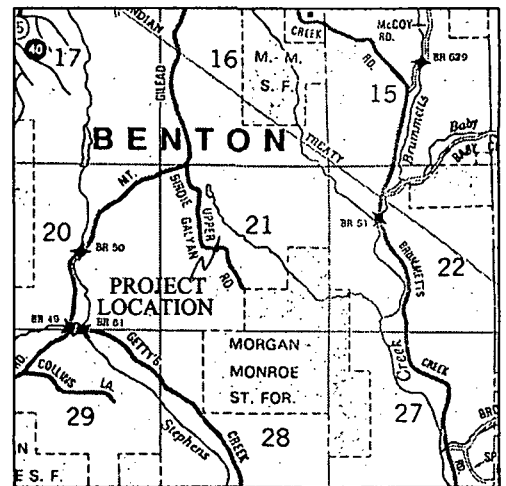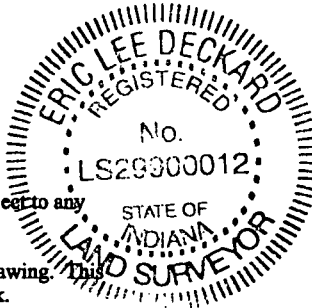

LOCATION MAP

PUETT

RETRACEMENT SURVEY

SHEET
1 OF 4

DRAWN BY: JDR
DATED: 01/23/08

CHECKED BY: ELD

SCALE
1"=60'



DELTA & ASSOCIATES, LLC
LEE UTT LAND SURVEYING
1604 S. HENDERSON ST.
BLOOMINGTON IN. 47401
(812) 332-6366

PROJECT NO. 08-04

Delta and Associates, LLC
Lee Utt Land Surveying
1604 S. Henderson St.
Bloomington IN. 47401
(812) 332-6366

**SURVEY DESCRIPTION FOR
PUETT
JOB NO. 08-04**


A part of the Southeast quarter of the Northwest quarter of Section 21, Township 9 North, Range 1 East, Monroe County, Indiana.


COMMENCING at a found iron pipe marking the Southwest corner of the Southeast quarter of the Northwest quarter of said Section 21; thence along the West line of the Southeast quarter of the Northwest quarter of said Section 21, North 00 degrees 39 minutes 55 seconds West 330.00 feet; thence leaving said West line and parallel with the South line of said Southeast quarter of the Northwest quarter North 88 degrees 30 minutes 28 seconds East 544.50 feet and to a rebar set stamped "DECKARD" marking the true point of beginning of this description; thence from said true point of beginning and continuing parallel with said South line North 88 degrees 30 minutes 28 seconds East 182.42 feet to a rebar set stamped "DECKARD"; thence running parallel with the West line of the Southeast quarter of the Northwest quarter South 00 degrees 39 minutes 55 seconds East 330.00 feet to a Mag-Spike set on the South line of the Southeast quarter of the Northwest quarter of said Section 21 and in Upper Birdie Galyan Road; thence along said South line and with said road South 88 degrees 30 minutes 28 seconds West 182.42 feet to a Mag-Spike set; thence leaving said South line and said road and running parallel with the West line of the Southeast quarter of the Northwest quarter North 00 degrees 39 minutes 55 seconds West 330.00 feet to the true point of beginning, containing 1.38 acres, more or less.

Subject to all legal easements of record.

Subject to the above reservation, the survey work shown hereon was performed either by me or under my direct supervision and control and to the best of my knowledge and belief was performed according the survey requirements in 865 IAC 1-12-1 through 19.

Certified this 31 day of January, 2008.

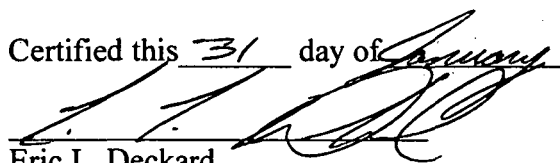
Eric L. Deckard
Registered Land Surveyor LS29900012
State of Indiana.

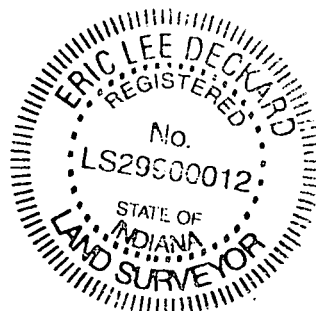

**SURVEYOR'S REPORT
PUETT
JOB NO. 08-04**

In accordance with Title 865. IAC. 1-12 sections 1-29 of the Indiana Administrative Code, the following observations and opinions are submitted regarding the various uncertainties in the location of lines and corners established on this survey as a result of:

- A). (Variances) in the reference monuments
- B). (Discrepancies) in the record description and plats
- C). (Inconsistencies) in lines of occupation and;
- D). (Random Errors) in measurement (theoretical uncertainty)

The theoretical uncertainty (due to random errors in measurement) of the corner of the subject tract established in this survey is within specification for a Rural Class survey ($\pm 0.26'$), (plus 200 parts per million) as defined in I.A.C. 865.

SUBJECT PROPERTY:

A retracement survey was performed on the property now or formerly owned by Winfred Odell Puett and Wilma Jean Puett as found in Instrument #: 2007016242, located in the office of the Monroe County Recorder. This property is located in the Southeast quarter of the Northwest quarter of Section 21, Township 9 North, Range 1 East, Monroe County, Indiana. The purpose of this survey is to retrace and monument the boundary lines.

REFERENCE MONUMENTS:

- A). A 1 inch diameter iron pipe was found marking the Southwest corner of the Southeast quarter of the Northwest quarter of Section 21, Township 9 North, Range 1 East, Monroe County, Indiana. This pipe was set in a survey by Lee Utt, RLS #S0089 dated November 25, 1972. The top 12 inches of the pipe was bent over lying flat on the surface of the ground. The pipe was located where the bottom half goes vertical into the ground. This pipe was accepted and held.
- B). A 1 inch diameter iron pipe, flush with the surface of the ground, was found marking the Northwest corner of the Southeast quarter of the Northwest quarter of Section 21, Township 9 North, Range 1 East, Monroe County, Indiana. This pipe was set in a survey by Lee Utt, RLS #S0089 dated November 25, 1972. This pipe was accepted and held.
- C). A 5/8 inch rebar stamped "DECKARD" was set marking the Southeast corner of the Southeast quarter of the Northwest quarter of Section 21, Township 9 North, Range 1 East, Monroe County, Indiana. A sandstone marked "R" on the North and "E&R" on the South was set by Monroe County Surveyor M.H. Buskirk as per the Monroe County Surveyor Record Book #2 (1859 – 1908, Pgs. 142 – 144) however we were unable to recover this stone. This rebar was set based on the original ties by M.H. Buskirk from the witness tree described in line "D".
- D). A 5 foot diameter rotted hollow Beech tree, with the top broken off, was found and accepted to be the original witness tree described in a survey by Monroe County Surveyor, M.H. Buskirk, dated February 25, 1870 in the Monroe County Surveyor Record Book #2 (1859 – 1908, Pgs. 142 – 144). This was the best evidence found and was accepted and held.

Delta and Associates, LLC
Lee Utt Land Surveying
1604 S. Henderson St.
Bloomington IN. 47401
(812) 332-6366

LINES OF OCCUPATION:

The lines of occupation, which affect this survey, are detailed as follows:


- 1). The North line of the subject parcel was found to have a fence which falls 6.53 feet South of the Northwest corner and 0.5 feet South of the Northeast corner.
- 2). The East line of the subject parcel was found to have a house and garage lying 11.95 feet West of the line and a gravel driveway to the house lying 18.44 feet West of the line.
- 3). The entire South line of the subject parcel was found to be occupied by Upper Birdie Galyan Road, the Southeast corner being 3.14 feet North of the South edge of pavement and the Southwest corner being 2.46 feet North of the South edge of pavement.
- 4). The West line of the subject parcel was found to have a line of planted ornamental trees lying 4.0 feet (+/-) West of the line.

RECORD DESCRIPTIONS:

- 1). The subject parcel record description was found to be 20 rods North-South by 47 rods East-West and excepting the East 36 rods. Leaving after said exceptions 20 rods North-South by 11 rods East-West.

Subject to the above reservation, the survey work shown hereon was performed either by me or under my direct supervision and control and to the best of my knowledge and belief was performed according to the survey requirements in 865 IAC 1-12-1 through 19.

Certified this 31 day of January, 2008.

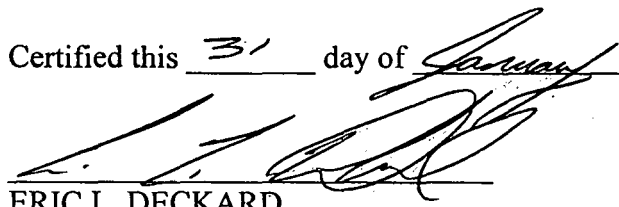
ERIC L. DECKARD
Registered Land Surveyor No. 29900012
State of Indiana



SECTION 21, T9N, R1E
MONROE COUNTY, INDIANA

CLIENT / OWNER OF RECORD

Robert W. Hongen
Joan P. Hongen

BASIS OF BEARINGS.

Ripe Found @ NW & SW Corners - NE 1/4
NW 1/4 - Section 21, T9N, R1E Rotated to NORTH

FILED

APR 08 1991

Margaret Cook
Auditor Monroe County, Indiana


NOTE :



Part of this tract
originally described
in D.R. 217, P. 72 & D.R. 233, P. 100

HONG EN
D.R. 259, P. 304



I, Steven W. Archer, hereby
certify that this plot represents
a survey completed under my
direct supervision on April
2, 1991.


Steven W. Archer R.L.S.#B700094
812-334-8941

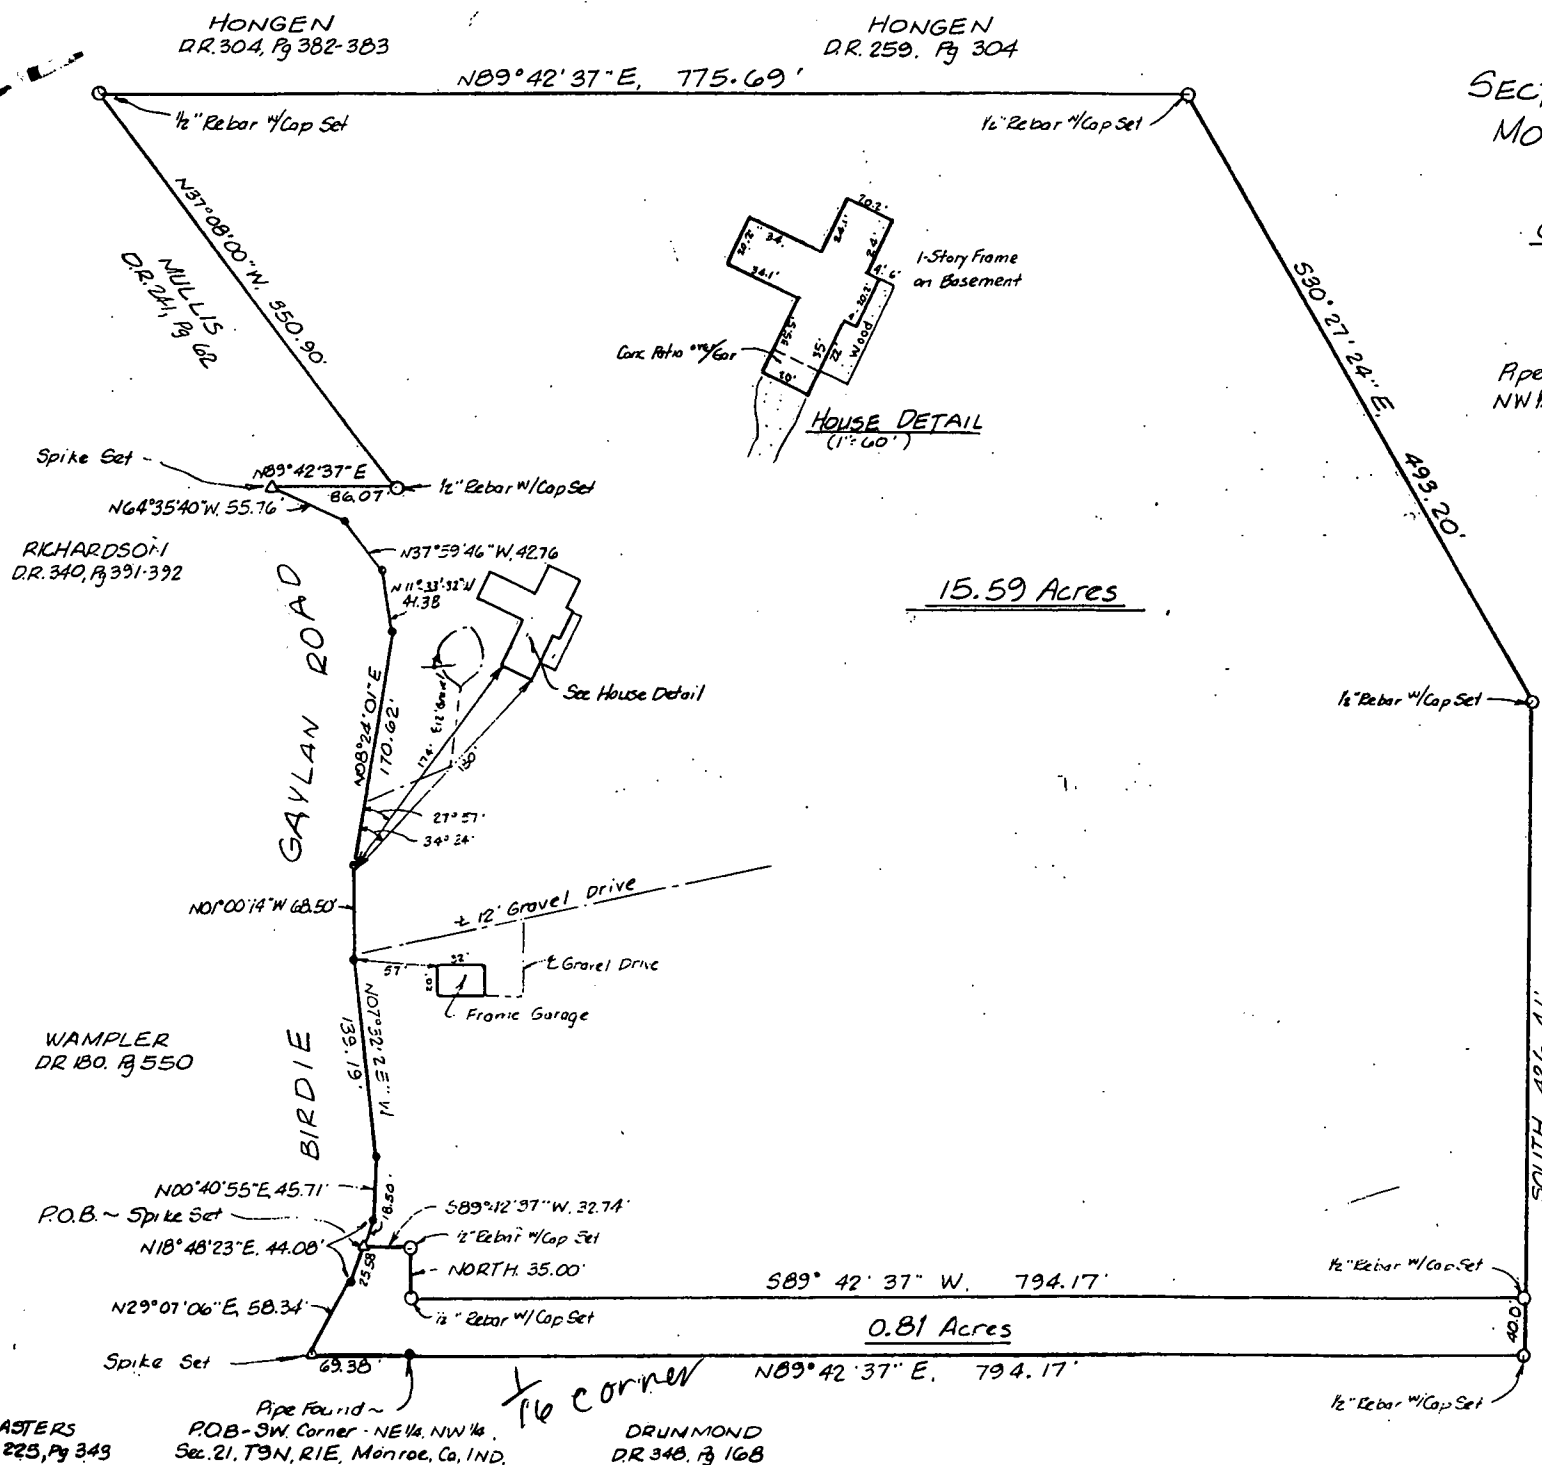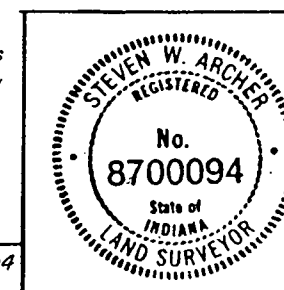





(812) 334-8941


682 Green Road
Bloomington, IN 47401
res. (812) 339-6541

LAND SURVEYING

Part of the Northeast quarter of the Northwest quarter and part of the Northwest quarter of the Northwest quarter of Section Twenty-one (21), Township Nine (9) North, Range One (1) East, Monroe County, Indiana, and more particularly described as follows: Beginning at a spike set in the centerline of Birdie Galyan Road, said point being Seventy-four and Eighty-three Hundredths (74.83) feet North and Thirty-two and Seventy-four Hundredths (32.74) feet West from the Southwest corner of said Northeast quarter of the Northwest quarter; thence along said centerline the following bearings and distances: North Eighteen (18) degrees, Forty-eight (48) minutes, Twenty-three (23) seconds East Eighteen and Fifty Hundredths (18.50) feet; thence North Zero (00) degrees, Forty (40) minutes, Fifty-five (55) seconds East Forty-five and Seventy-one Hundredths (45.71) feet; thence North Seven (07) degrees, Thirty-two (32) minutes, Twenty-five (25) seconds West One Hundred Thirty-nine and Nineteen Hundredths (139.19) feet; thence North One (01) degree, Zero (00) minutes, Fourteen (14) seconds West Sixty-eight and Fifty Hundredths (68.50) feet; thence North Eight (08) degrees, Twenty-four (24) minutes, One (01) second East One Hundred Seventy and Sixty-two Hundredths (170.62) feet; thence North Eleven (11) degrees, Thirty-three (33) minutes, Thirty-two (32) seconds West Forty-one and Thirty-eight Hundredths (41.38) feet; thence North Thirty-seven (37) degrees, Fifty-nine (59) minutes, Forty-six (46) seconds West Forty-two and Seventy-six Hundredths (42.76) feet; thence North Sixty-four (64) degrees, Thirty-five (35) minutes, Forty (40) seconds West Fifty-five and Seventy-six Hundredths (55.76) feet to a spike set; thence North Eighty-nine (89) degrees, Forty-two (42) minutes, Thirty-seven (37) seconds East Eighty-six and Seven Hundredths (86.07) feet to a 1/2 inch rebar with cap set; thence North Thirty-seven (37) degrees, Eight (08) minutes, Zero (00) seconds West Three Hundred Fifty and Ninety Hundredths (350.90) feet to a 1/2 inch rebar with cap set; thence North Eighty-nine (89) degrees, Forty-two (42) minutes, Thirty-seven (37) seconds East Seven Hundred Seventy-five and Sixty-nine Hundredths (775.69) feet to a 1/2 inch rebar with cap set thence South Thirty (30) degrees, Twenty-seven (27) minutes, Twenty-four (24) seconds East Four Hundred Ninety-three and Twenty Hundredths (493.20) feet to a 1/2 inch rebar with cap set; thence South Four Hundred Twenty-six and Forty-one Hundredths (426.41) feet to a 1/2 inch rebar with cap set; said point being Forty (40.00) feet Northerly from the South line of said Northeast quarter of the Northwest quarter; thence South Eighty-nine (89) degrees, Forty-two (42) minutes, Thirty-seven (37) seconds West Seven Hundred Ninety-four and Seventeen Hundredths (794.17) feet to a 1/2 inch rebar with cap set; thence North Thirty-five (35.00) feet to a 1/2 inch rebar with cap set; thence South Eighty-nine (89) degrees, Forty-two (42) minutes, Thirty-seven (37) seconds West Thirty-two and Seventy-four Hundredths (32.74) feet to the point of beginning. Containing Fifteen and Fifty-nine Hundredths (15.59) acres, more or less.

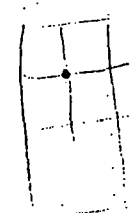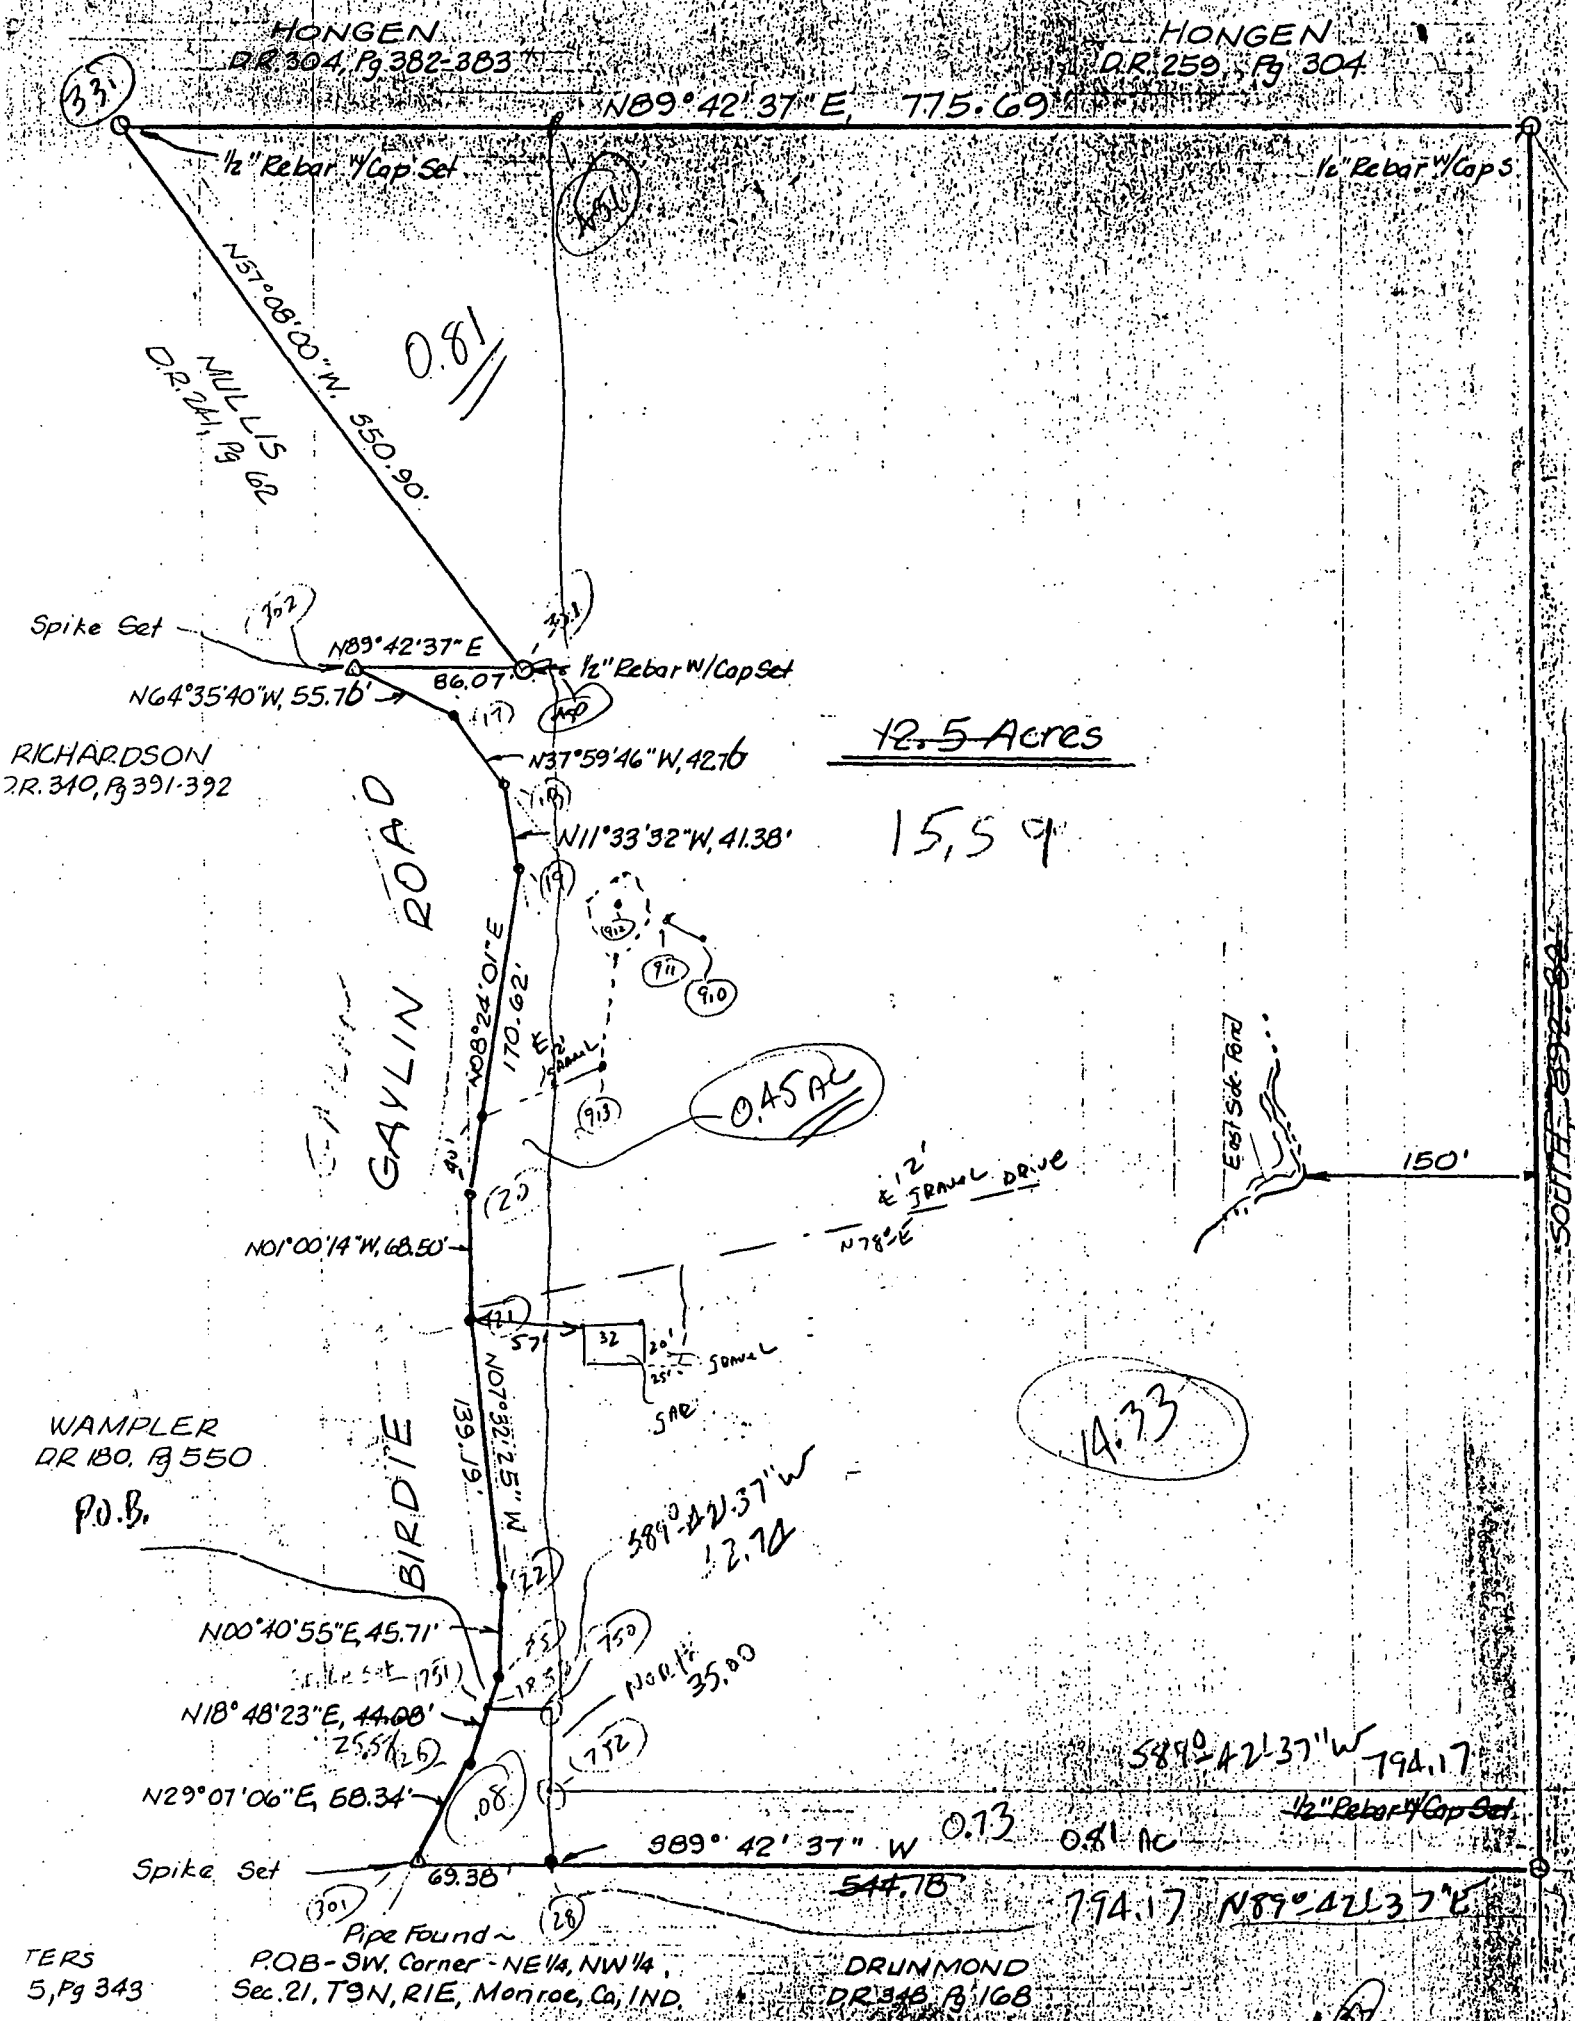

472
81
391

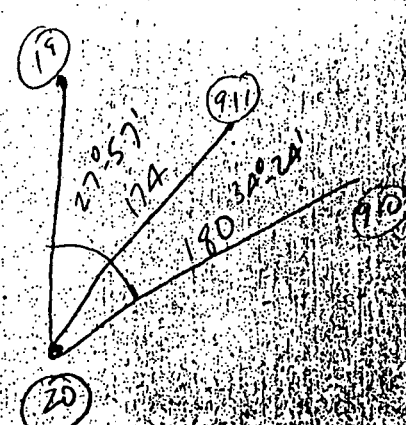

14.33
15.59
15.59

FINAL PLAT

ck. ~~Can you somehow indicate that this corner is CR/EC03 & Not buildable?~~ (B/c CR portion on Lot 2 will be under 2.5 acres.)

SURVEYOR'S REPORT

In accordance with Title 865, IAC, 1-12 sections 1-30 of the Indiana Administrative Code, the following observations and opinions are submitted regarding the various uncertainties in the location of lines and corners established on this survey as a result of:

- A). (Variances) in the reference monuments
- B). (Discrepancies) in the record description and plats
- C). (Inconsistencies) in lines of occupation and;
- D). (Relative Positional Accuracy) "RPA"

The relative positional accuracy (due to random errors in measurement) of this survey is within that allowable for a Rural survey (0.26' plus 200 PPM) as defined I.A.C. Title 865 ("relative positional accuracy" means the value expressed in feet or meters that represents the uncertainty due to random errors in measurements in the location of any point on a survey relative to any other point on the same survey at the 95 percent confidence level.")

SUBJECT PROPERTY:

A Type "E" Administrative Subdivision was performed on the properties now or formerly owned by: 1). Thomas H. and Alma Taubensee (Instrument Number 2003021500); 2). Will & Joan P. Hongen (Instrument Number 2012015883) all found in the office of the Monroe County Recorder. The purpose of this survey is to retrace and adjust the boundary lines between the subject properties as located in Sections 16 and 21, Township 9 North, Range 1 East, Monroe County, Indiana.

REFERENCE MONUMENTS:

A). A 1 inch diameter iron pipe was found flush with grade marking the Southwest corner of the Northeast quarter of the Northwest quarter of Section 21, Township 9 North, Range 1 East. This pipe was found to have been set in a survey performed by Lee Utt dated November 25th, 1972 and was accepted and held.

B). Two 1/2 inch diameter rebar with caps stamped "Archer" were found marking points on the east line of the land now or formerly owned by McCarty (Instr. 2002005009). These rebar were set in a survey performed by Steven W. Archer for Hongen dated April 2nd, 1991 (Book 1, Page 224) in the office of the Monroe County Recorder and were accepted and held as said corners. The record vs. measured distance between these monuments is 493.20 feet vs. 494.51 feet respectively.

C). A 1/2 inch diameter rebar with cap stamped "Archer" was found 1.52 feet south of the Southeast corner of the land now or formerly owned by McCarty (Instr. 2002005009). This rebar was set in a survey performed by Steven W. Archer for Hongen dated April 2nd, 1991 (Book 1, Page 224) in the office of the Monroe County Recorder and was accepted and held as for north-south alignment.

D). A rebar was set stamped "Deckard" marking the Southwest corner of the Northeast quarter of Section 21, Township 9 North, Range 1 East in a survey performed by Eric L. Deckard for Winfred Puett dated January 31st, 2008 and was accepted and held as said corner.

E). A 5/8 inch diameter rebar was found 5 inches below grade marking a point on the west line of the subject property (Taubensee-Tract 2). This rebar was found to agree with other monuments in the area and was accepted and held as said point.

F). A 3/4 inch diameter pipe was found 1 inch below grade in a gravel driveway marking a point on the west line of the subject property (Taubensee-Tract 2). This pipe was found to be called out in the record description (Instr. 2003021500) and was found to agree with other monuments in the area and was accepted and held as said point. The record vs. measured distance between this monument and the monument described in line "F" is 132.45 feet vs. 132.80 feet respectively.

G). A square head bolt was found 5 inches below grade near the west edge of Upper Birdie Galyan Road (asphalt) marking a point on the west line of the subject property (Taubensee-Tract 2). This rebar was found to be called out in the record description (Instr. 2003021500) and was found to agree with other monuments in the area and was accepted and held as said point. The record vs. measured distance between this monument and the monument described in line "F" is 25.00 feet vs. 25.43 feet respectively.

H). A railroad spike was found 4 inches below grade near the intersection of Upper Birdie Galyan Road (asphalt) and Mount Gilead Road (asphalt) marking the Northwest corner of the subject property (Taubensee-Tract 2). This monument was found to be called out in the record description (Instr. 2003021500) and was found to agree with other monuments in the area and was accepted and held as said point. The record vs. measured distance between this monument and the monument described in line "G" is 318.23 feet vs. 318.39 feet respectively.

I). A 3/4 inch diameter pipe was found 4 inches above grade near a metal t-post marking the Northwest corner of the Northeast quarter of the Northwest quarter of Section 21, Township 9 North, Range 1 East. This pipe was found to have been set in a survey performed by Lee Utt dated November 25th, 1972 and was accepted and held as said corner.

J). A 10" x 5" stone with "+" was found 4 inches above grade marking the Northwest corner of the Southeast quarter of the Southwest quarter of Section 16, Township 9 North, Range 1 East. A rebar with cap stamped "Deckard" was driven on the south side of this stone. This stone was accepted and held as said corner.

K). A 5/8 inch diameter rebar with cap stamped "Deckard" was set 6 inches above grade marking the Northwest corner of the Southwest quarter of the Southeast quarter of Section 16, Township 9 North, Range 1 East. This position was calculated using an equal distance split between the monuments described in lines "L" and "R" and was accepted and held as said corner.

L). A 8" x 5" sandstone with "+" was found 10 inches above grade marking the Northwest corner of the Southeast quarter of Section 16, Township 9 North, Range 1 East. This stone was found to be referenced as Corner I.D. "Ben So K-11" in the office of the Monroe County Surveyor and was accepted and held as said corner.

TAUBENSEE - HONGEN TYPE "E" ADMINISRATIVE SUBDIVISION A PART OF THE SOUTH HALF OF SECTION 16 AND A PART OF THE NORTH HALF OF SECTION 21 ALL IN TOWNSHIP 9 NORTH, RANGE 1 EAST MONROE COUNTY, INDIANA

M). A 1/2 inch diameter rebar with cap stamped "Utt" was found 4 inches above grade near a metal t-post marking the Northeast corner of the Southwest quarter of the Southeast quarter of Section 16, Township 9 North, Range 1 East. This rebar was found to have been set in a survey performed by Lee Utt for Wilson-Rinne dated January 15th, 1989 (Book 1, Pages 46-48) and was accepted and held as said corner.

N). A 1/2 inch diameter rebar with cap stamped "Utt" was found 4 inches above grade near a metal t-post marking the Southeast corner of the Southwest quarter of the Southeast quarter of Section 16, Township 9 North, Range 1 East. This rebar was found to have been set in a survey performed by Lee Utt for Wilson-Rinne dated January 15th, 1989 (Book 1, Pages 46-48) and was accepted and held as said corner. The record (per "Utt" survey) vs. measured distance between this monument and the monument described in line "M" is 1320.00 feet vs. 1319.77 feet respectively.

O). A 1/2 inch diameter rebar with cap stamped "Utt" was found 2 inches above grade near a metal t-post marking the Northeast corner of the Northeast quarter of Section 21, Township 9 North, Range 1 East. This rebar was found to have been set in a survey performed by Lee Utt for Wilson-Rinne dated January 15th, 1989 (Book 1, Pages 46-48) and was accepted and held as said corner. The record (per "Utt" survey) vs. measured distance between this monument and the monument described in line "N" is 1324.00 feet vs. 1323.65 feet respectively.

P). A 9" x 5" stone with "+" was found split in half and 5 inches above grade marking the Southeast corner of the Northeast quarter of Section 21, Township 9 North, Range 1 East. This monument was found to be of record in the Office of the Monroe County Surveyor as Corner I.D. "BeSo M-15" and was accepted and held as said corner.

Q). A 5/8 inch diameter rebar with cap stamped "Deckard" was set 6 inches above grade marking the Southeast corner of the Northeast quarter of the Northwest quarter of Section 21, Township 9 North, Range 1 East. This position was calculated by using an equal distance split between the monuments described in lines "R" and "D" and was accepted and held as said corner.

R). The Northwest corner of the Northwest quarter of the Northeast quarter of Section 21, Township 9 North, Range 1 East was calculated by using an equal distance split between the monuments described in lines "N" and "I" and was accepted and held as said corner.

LINES OF OCCUPATION:

The lines of occupation, which affect this survey, are detailed as follows:

- 1). Several metal t-post were found running at various intervals along the west, north and east lines of the subject property (Hongen-Tract 1).
- 2). Several metal t-post were found running at various intervals along the east line of the subject property (Taubensee-Tract 2).

RECORD DESCRIPTIONS:

- 1). No discrepancies were found in the record descriptions.

SURVEY DESCRIPTIONS

WILL & JOAN P. HONGEN - TRACT 1

A part of the South half of Section 16 and a part of the North half of Section 21, all in Township 9 North, Range 1 East, Monroe County, Indiana, being more particularly described as follows:

Beginning at a 3/4 inch diameter pipe found marking the Northwest corner of the Northeast quarter of the Northwest quarter of said Section 21; thence North 02 degrees 12 minutes 08 seconds West along the west line of the Southeast quarter of the Southwest quarter of said Section 16 for a distance of 132.45 feet to a rebar found marking the Northwest corner thereof; thence North 89 degrees 17 minutes 50 seconds East along the north line of said quarter quarter for a distance of 1306.53 feet to a rebar set stamped "Deckard" marking the Northwest corner of the Southwest quarter of the Southeast quarter of said Section 16; thence North 89 degrees 38 minutes 34 seconds East along the north line of said quarter quarter for a distance of 1321.13 feet to a rebar found stamped "Utt" marking the Northeast corner of said quarter quarter; thence South 00 degrees 48 minutes 28 seconds East along the east line thereof for a distance of 1319.77 feet to a rebar found stamped "Utt" marking the Southeast corner thereof; thence South 00 degrees 32 minutes 24 seconds East along the east line of the Northwest quarter of the Northeast quarter of said Section 21 for a distance of 749.10 feet to a rebar set stamped "Deckard"; thence leaving said east line North 69 degrees 45 minutes 12 seconds West for a distance of 2118.50 feet to a rebar set stamped "Deckard" on the north line of the Northeast quarter of the Northwest quarter of said Section 21; thence along said north line South 89 degrees 32 minutes 20 seconds West for a distance of 615.00 feet to the Point of Beginning, containing 96.18 acres, more or less.

Subject to all legal easements of record.

TAUBENSEE TO HONGEN - TRANSFER AREA

A part of the North half of Section 21, Township 9 North, Range 1 East, Monroe County, Indiana, being more particularly described as follows:

Commencing at a 3/4 inch diameter pipe found marking the Northwest corner of the Northeast quarter of the Northwest quarter of said Section 21; thence North 89 degrees 32 minutes 20 seconds East along the north line of said quarter quarter for a distance of 615.00 feet to the Point of Beginning; thence continuing along said north line North 89 degrees 32 minutes 20 seconds East for a distance of 1980.61 feet to the Northeast corner of the Northwest quarter of the Northeast quarter of said Section 21; thence along said east line South 00 degrees 32 minutes 24 seconds East for a distance of 749.10 feet; thence leaving said east line North 69 degrees 45 minutes 12 seconds West for a distance of 2118.50 feet to the Point of Beginning, containing 17.03 acres, more or less.

ALMA TAUBENSEE - TRACT 2

A part of the South half of Section 16 and a part of the North half of Section 21, all in Township 9 North, Range 1 East, Monroe County, Indiana, being more particularly described as follows:

Beginning at a 3/4 inch diameter pipe found marking the Northwest corner of the Northeast quarter of the Northwest quarter of said Section 21; thence North 89 degrees 32 minutes 20 seconds East along the north line of said quarter quarter for a distance of 615.00 feet to a rebar set stamped "Deckard"; thence leaving said north line South 69 degrees 45 minutes 12 seconds East for a distance of 2118.50 feet to a rebar set stamped "Deckard" on the east line of the Northwest quarter of the Northeast quarter of said Section 21; thence along said east line South 00 degrees 32 minutes 24 seconds East for a distance of 557.75 feet to a rebar set stamped "Deckard" marking the Southeast corner of said quarter quarter; thence South 89 degrees 31 minutes 05 seconds West along the south line thereof for a distance of 1284.47 feet to a rebar set stamped "Deckard" marking the Southeast corner of the Northeast quarter of the Northwest quarter of said Section 21; thence South 89 degrees 01 minutes 27 seconds West along the south line of said quarter quarter for a distance of 516.30 feet; thence leaving said south line North 00 degrees 32 minutes 49 seconds West for a distance of 464.45 feet to a rebar found stamped "Archer"; thence North 31 degrees 05 minutes 50 seconds West for a distance of 494.51 feet to a rebar found stamped "Archer"; thence South 89 degrees 06 minutes 16 seconds West for a distance of 777.40 feet to a rebar set stamped "Deckard"; thence North 38 degrees 06 minutes 10 seconds West for a distance of 32.36 feet to a rebar set stamped "Deckard"; thence North 47 degrees 04 minutes 10 seconds West for a distance of 27.67 feet to a 5/8" rebar found; thence North 51 degrees 41 minutes 24 seconds West for a distance of 132.80 feet to a pipe found; thence South 76 degrees 03 minutes 14 seconds West for a distance of 25.43 feet to a bolt found along the western edge of Upper Birdie Galyan Road; thence North 14 degrees 14 minutes 10 seconds West for a distance of 318.39 feet to a railroad spike found in the centerline of said road; thence leaving said centerline North 82 degrees 30 minutes 54 seconds West for a distance of 478.83 feet to a rebar set stamped "Deckard" on the west line of the Southeast quarter of the Southwest quarter of said Section 16; thence South 02 degrees 12 minutes 08 seconds East along said west line for a distance of 58.99 feet to the Point of Beginning, containing 50.24 acres, more or less.

Subject to the 25 foot dedicated right of way of Upper Birdie Galyan Road and all legal easements of record. Acreage less right of way dedication is 50.01 acres more or less.

DEDICATION OF PUBLIC RIGHTS-OF-WAYS:

Alma Taubensee, also Joan P., Robert & Will Hongen, owners of the real estate shown and described herein do hereby certify, lay off and plat Tracts numbered one and two to be known as TAUBENSEE - HONGEN TYPE "E" ADMINISTRATIVE SUBDIVISION. Rights-of-ways not heretofore dedicated are hereby dedicated to Monroe County, Indiana. In accordance with this plat and certification, this plat shall be known as TAUBENSEE - HONGEN TYPE "E" ADMINISTRATIVE SUBDIVISION.

There are building setbacks on this plat upon which no structures may be erected or maintained.

Witness our hands and seals this _____ day of _____, 20____.

Joan P. Hongen
3820 E. Devonshire Ct.
Bloomington, Indiana 47408

Alma Taubensee
1302 S. Hearthstone Ct.
Bloomington, Indiana 47401

Robert Hongen
3820 E. Devonshire Ct.
Bloomington, Indiana 47408

Will Hongen
3892 N. Upper Birdie Galyan Road
Bloomington, Indiana 47408

STATE OF INDIANA)
) SS:
COUNTY OF MONROE)

Before me, the undersigned Notary Public, in an for said County and State, personally appeared Robert & Joan P. Hongen, Will Hongen & Alma Taubensee each separately and severally acknowledged the execution of the forgoing instrument as his or her voluntary act and deed, for the purposes therein expressed.

Witness my hand and notarial seal this _____ day of _____, 20____.

Notary Public: _____

County of Residence: _____ (Seal)

My Commission Expires: _____

~~These parcels were approved by the Monroe County Plan Commission on (date):~~

STORM & SURFACE DRAINAGE:

This is to certify that the subject properties do not appear to be located in a special flood hazard area, according to FHBM, Panel Numbers 18105C0160D dated December 17th, 2010.

COMMISSION CERTIFICATE:

Under the authority of Chapter 174, Act of 1947, as amended by the General Assembly of the State of Indiana, and the Monroe County Subdivision Control Ordinance, these parcels were created through the Administrative Subdivision procedure of the Monroe County Plan Commission on the _____ day of _____, 20____.

Monroe County Plan Commission:

President: _____

Secretary: _____

Inspected and approved by: _____

DECKARD
LAND SURVEYING
1604 S. HENDERSON STREET
BLOOMINGTON, IN 47401
TELEPHONE 812/964-0235
FAX 812/964-0235
E-MAIL: DECKARD@ASN.COM

PLANNING
SURVEYING
MAPPING

TAUBENSEE-HONGEN
TYPE "E" ADMINISTRATIVE SUBDIVISION
A PART OF SECTIONS 16 & 21 T9N, R1E

| DATE | BY | REVISIONS |
|------|----|-----------|
| | | |
| | | |
| | | |
| | | |
| | | |
| | | |
| | | |
| | | |
| | | |

| SURVEYED | AW & JD | DRAWN | AEW | CHECKED | ELD | DATE |
|----------|---------|-------|-----|---------|-----|----------|
| | | | | | | 12/27/13 |

| JOB NUMBER | 13-145 |
|------------|----------|
| SHEET | 2 |
| DATE | 12/27/13 |
| BNDY.SHT | |

AREA FOR COUNTY
RECORDER

Ben Po I-13
Section 21 NW

**BENTON SOUTH TWP.
TOWNSHIP 9 N
RANGE 1 E
SECTIONS 21**

DEVELOPER, APPLICANT & OWNER
GARY L. & AMANDA R. BARROW
INSTRUMENT # 2012007557

LEGEND

- | | |
|-------|--------------------------------|
| ■ | STONE FOUND |
| ∇ | UTILITY POLE |
| ⊗ | REBAR FOUND |
| ● | REBAR SET |
| • | PK NAIL SET |
| ✕ | RR SPIKE FOUND |
| ○ | PIPE FOUND |
| □ | BRASS DISK |
| △ | MAG SPIKE SET |
| | WOOD DECK |
| ✕ | FENCE |
| 1234 | STREET ADDRESS |
| N/F | NOW OR FORMERLY |
| CR | ZONED CONSERVATION RESIDENTIAL |
| ECO 3 | ENVIRONMENTAL CONSTRAINTS |
| | OVERLAY AREA 3 |

SETBACK TABLE


Front - 25' (Local)
Side - 15' for all Structures
Rear - 35' for all Structures
These lots are for "Single Family" use.

**ZONE: CONSERVATION RESIDENTIAL
ENVIRONMENTAL CONSTRAINTS
OVERLAY AREA 3**

| LINE | BEARING | DISTANCE |
|------|---------------|----------|
| L1 | S 00°52'32" E | 2.64' |
| L2 | S 48°08'46" E | 50.33' |
| L3 | S 61°38'46" E | 60.50' |
| L4 | S 27°21'33" E | 55.40' |
| L5 | N 64°52'18" E | 123.02' |
| L6 | N 70°18'40" E | 108.67' |
| L7 | N 72°24'14" E | 158.40' |

S:\Carlson Software 2006\2014 WORK\BARROW 14-137.dwg

PROJECT LOCATION

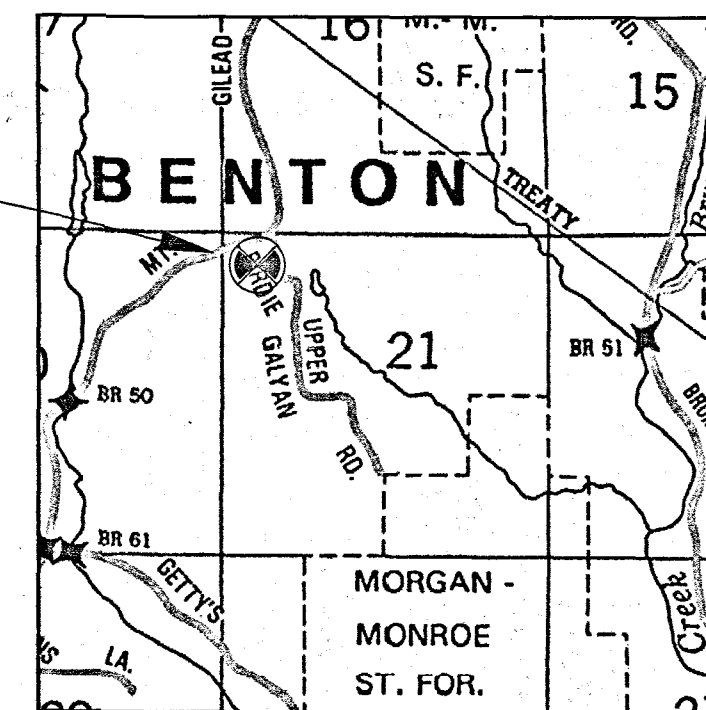

IDECKARD
LAND SURVEYING
1604 S. HENDERSON STREET
BLOOMINGTON IN. 47401
TELEPHONE (812)961-0235
FAX (812)323-7536
ERICDECKARD1@MSN.COM

JOB TITLE
BARROW/ MT. GILEAD
SUBDIVISION
A PART OF SECTION 21 T9N, R1E

[illegible]

| | | | |
|----------|---------|---------|----------|
| SURVEYED | DRAFTED | CHECKED | DATE |
| AW & JD | AEW | ELD | 12/27/12 |

JOB NUMBER
14-137

SHEET
1
OF
2

DATE 11/19/14

BNDY.SHT

NOTES:

- 1). ³/₈" Rebar will be set at all property corners.
 - 2). Fieldwork completed November 2014.
 - 3). Basis of bearing (State Plane - Indiana West).
 - 4). Source of title Now or Formerly owned by Gary L. and Amanda R. Barrow as found Instrument No. 2012007577 in the office of the Monroe County Recorder.
 - 5). Reference is made to a Type "E" Administrative Subdivision performed by Eric L. Deckard for Taubensee/Hogen dated February 10th, 2014.
 - 6). Reference is made to a survey performed by Edmund O. Farkas dated June 26th, 1989 (Book 1, Page 224).
 - 7). Reference is made to a survey performed by Stephen W. Archer for Hongen dated April 2nd, 1991 (Book 1, Page 413).
 - 8). Reference is made to surveys performed by Lee Utt: a). for Wilson-Rinne dated January 5th, 1989 (Book 1, Page 46-48); b). dated November 25th, 1972; c). August 18th, 1989 (Book 1, Page 157-158); d). dated March 13th, 1974; e). for Robert Hongen dated April 10th, 1978.
 - 9). Reference is made to a Type "A" Administrative Subdivision performed by Douglas R. Curry for Chitwood dated December 16th, 2011 as found in Instrument 2012001605.
 - 10). Reference is made to a survey performed by Eric L. Deckard for Winfred Puett dated January 31st, 2008.
 - 11). I affirm, under penalty for perjury, that I have taken responsible care to read each Social Security Number in this document, unless required by law.
- ERIC L. DECKARD

Ben So J-14

McCARTY
INSTR. 2002005005
ZONE: CR
ECO 2

(A)
Pipe Found
SW Corner of the NE 1/4
of the NW 1/4 of Section
21, T-9-N, R-1-E

CERTIFICATION


The within survey was performed without the benefit of source of title and is subject to any statement of facts revealed by the same.

Easements have been located in the field and prepared with this survey drawing. This qualification will be removed upon receipt and inspection of current title work.

Subject to the above reservation, the survey work shown hereon was performed either by me or under my direct supervision and control and to the best of my knowledge and belief was performed according to the survey requirements in 865 IAC 1-12-1 through 19.

Eric L. Deckard
Registered Surveyor LS 29900012
State of Indiana

ERIC LEE DECKARD
REGISTERED
No.
LS23900012
STATE OF
INDIANA
LAND SURVEYOR

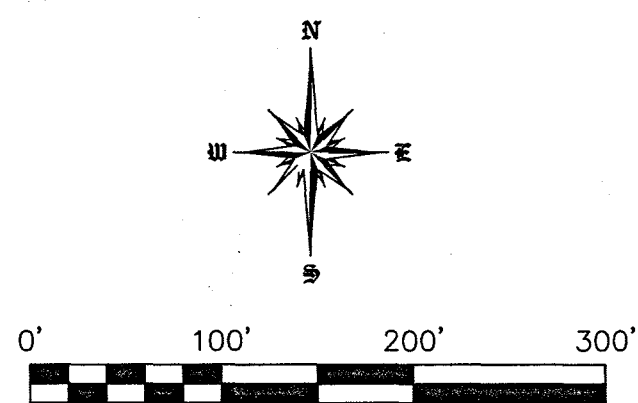

SCALE 1" = 100'

DECKARD
LAND SURVEYING
1604 S. HENDERSON STREET
BLOOMINGTON IN, 47401
TELEPHONE (812)961-0235
FAX (812)323-7536
ERICDECKARD1@MSN.COM



In accordance with Title 865, IAC, 1-12 sections 1-30 of the Indiana Administrative Code, the following observations and opinions are submitted regarding the various uncertainties in the location of lines and corners established on this survey as a result of:

- The relative positional accuracy (due to random errors in measurement) of this survey is within that allowable for an Urban survey (0.26' plus 200 PPM) as defined I.A.C. Title 865 ("relative positional accuracy" means the value expressed in feet or meters that represents the uncertainty due to random errors in measurements in the location of any point on a survey relative to any other point on the same survey at the 95 percent confidence level.")

A Minor Subdivision was performed on the property now or formerly owned by: Gary L. & Amanda R. Barrow (Instrument Number 2012007577) as found in the Office of the Monroe County Recorder. The purpose of this survey is to retrace the boundary lines of the subject property and to divide into three (3) separate lots as located in Section 21, Township 9 North, Range 1 East, Monroe County, Indiana.

A). A 1 inch diameter iron pipe was found flush with grade marking the Southwest corner of the Northeast quarter of the Northwest quarter of Section 21, Township 9 North, Range 1 East. This pipe was found to have been set in a survey performed by Lee Utt dated November 25th, 1972 and was accepted and held.

B). A 3/4 inch diameter pipe was found 4 inches above grade near a metal t-post marking the Northwest corner of the Northeast quarter of the Northwest quarter of Section 21, Township 9 North, Range 1 East. This pipe was found to have been set in a survey performed by Lee Utt dated November 2nd, 1972 and was accepted and held as said corner.

C). A 5/8 inch diameter rebar with cap stamped "Bledsoe Tapp" was found 6 inches above grade marking the Northwest corner of the Northwest quarter of Section 21, Township 9 North, Range 1 East. This rebar was found to have been set in a survey performed by Bledsoe Tapp dated February 6th, 1995 and recorded in survey cabinet "S", Envelope 63/64 as found in the Office of the Monroe County Recorder. The record vs. measured (per the Bledsoe, Tapp Survey) distance between this monument and the monument described in line "B" is 1331.84 feet vs. 1331.68 feet respectively.

D). A 1/2" diameter rebar was found 2 inches below grade in the centerline of Mt. Gilead marking the Northwest corner of the subject property. This monument was found to agree with other monuments found in the area and was accepted and held as said corner.

E). A 1/2" diameter rebar near a metal t-post was found 4 inches above grade marking the Southwest corner of the subject property. This rebar was found to be called for as said corner in the record description and was accepted and held as said corner. The record vs. measured distance between this monument and the monument described in line "D" is 748.18 feet vs. 747.78 feet respectively.

The lines of occupation, which affect this survey, are detailed as follows:

- 1). The north and east lines of the subject property were called for as being the centerlines of Mt. Gilead Rd. and Upper Birdie Galyan Road and were accepted and held as said lines.
- 2). No substantial lines of occupation were found along the south and west lines of the subject property.

1). No discrepancies were found in the record descriptions.

A part of the Northwest quarter of the Northwest quarter of Section 21, Township 9 North, Range 1 East, Monroe County, Indiana, being more particularly described as follows:

Commencing at 5/8 inch diameter rebar with cap stamped "Bledsoe Tapp" found in the marking the Northwest corner of the Northwest quarter of said Section 21; thence North 89 degrees 07 minutes 28 seconds East along the north line thereof for a distance of 859.33 feet; thence leaving said north line South 00 degrees 52 minutes 32 seconds East for a distance of 2.64 feet to a mag. spike set near the intersection of Mt. Gilead Road and Upper Birdie Galyan Road marking the Point of Beginning; thence the following six (6) courses along the centerline of Upper Birdie Galyan Road: 1). South 14 degrees 29 minutes 46 seconds East for a distance of 649.45 feet; 2). South 48 degrees 08 minutes 46 seconds East for a distance of 50.33 feet; 3). South 78 degrees 21 minutes 46 seconds East for a distance of 185.28 feet; 4). South 61 degrees 38 minutes 46 seconds East for a distance of 60.50 feet; 5). South 27 degrees 21 minutes 33 seconds East for a distance of 55.40 feet; 6). South 06 degrees 05 minutes 21 seconds West for a distance of 212.76 feet; thence leaving said centerline South 89 degrees 54 minutes 48 seconds West for a distance of 1181.87 feet to a 1/2 inch diameter rebar found, passing through a rebar set stamped "Deckard" at 25.00 feet; thence North 01 degrees 30 minutes 09 seconds West for a distance of 747.78 feet to a 1/2 inch diameter rebar found in the centerline of Mt. Gilead Road, passing through a rebar set stamped "Deckard" at 715.56 feet; thence the following four (4) courses along said centerline: 1). North 64 degrees 52 minutes 18 seconds East for a distance of 123.02 feet; 2). North 70 degrees 18 minutes 40 seconds East for a distance of 108.67 feet; 3). North 75 degrees 01 minutes 14 seconds East for a distance of 412.98 feet; 4). North 72 degrees 24 minutes 14 seconds East for a distance of 158.40 feet to the Point of Beginning, containing 19.75 acres, more or less.

Subject to the right of ways of Mt. Gilead Road, Upper Birdie Galyan Road and all legal easements of record. Acreage less right of way dedication is 18.52 acres more or less.

Gary L. & Amanda R. Barrow, owners of the real estate shown and described herein do hereby certify, lay off and plat Lots numbered one, two, and three to be known as BARROW/MT. GILEAD SUBDIVISION FINAL PLAT. Rights-of-way not heretofore dedicated are hereby dedicated to Monroe County, Indiana. In accordance with this plat and certification, this plat shall be known as BARROW/ MT. GILEAD SUBDIVISION FINAL PLAT.

Witness our hands and seals this _____ day of _____, 20____.

Amanda R. Barrow
3850 N. Upper Birdie Galyan Rd.
Bloomington, Indiana 47408

STATE OF INDIANA)
) SS:
COUNTY OF MONROE)

Before me, the undersigned Notary Public, in and for said County and State, personally appeared Gary L. Barrow & Amanda R. Barrow, husband and wife, each separately and severally acknowledged the execution of the forgoing instrument as his or her voluntary act and deed, for the purposes therein expressed.

Witness my hand and notarial seal this _____ day of _____, 20__.

Notary Public: _____

County of Residence: _____ (Seal)

My Commission Expires: _____

This is to certify that the subject properties do not appear to be located in a special flood hazard area, according to FHBM, Panel Numbers 18105C0160D dated December 17th, 2010.

Under the authority of Chapter 174, Act of 1947, as amended by the General Assembly of the State of Indiana, and the Monroe County Subdivision Control Ordinance, these parcels were created through the Minor Subdivision procedure.

Monroe County Plan Commission:

President:

Secretary:

[illegible]

| | | | |
|----------|---------|---------|----------|
| SURVEYED | DRAFTED | CHECKED | DATE |
| AW & JD | AEW | ELD | 12/27/13 |

JOB NUMBER
14-137

SHEET
2
OF
2

DATE
11/19/14

BNDY.SHT

Cox & Lampkins Survey

May 17th 1894 by agreement I met Douglas Cox George W. Lampkins Oth. Erton and Eli Stockdale and made the following Survey as presented in plat and field notes below same being in Section 21 T 9 R 1 E.

H { Half dist bet. $6\frac{1}{2}$ m.p. & center
Black Oak 12 S 83° E 35' 16"
" " $2\frac{1}{2}$ S $26\frac{1}{2}^{\circ}$ E 33' "

I { Center of S. E. quarter
Oth. Walnut 8 in S 8° W 14'
Beech 6 N $65\frac{1}{2}^{\circ}$ W $29\frac{1}{4}$ '

The parties interested furnished Thomas W. Cox James B. Lampkins and Oth. Erton as assistants all were duly sworn The foregoing plat and field notes is a true report of the work by me done as I verily believe

George B. Rader
Deputy M. C. S.

| | |
|--|---|
| | |
| | H |
| | I |

Stout Survey

May 23^d 1894 Surveyed for Ira B. and Conery & Stout in Section 19 T 9 N R 1 W and established corners in the divisions of their lands as presented by plat and field notes below

F { $50\frac{1}{2}$ Poles South of N.E. cor.
Beech 18 N $45\frac{1}{2}^{\circ}$ E 117' 16"
" 20 S 57° W 168'

G { $51\frac{1}{2}$ Poles South of N.E. m.p.
Beech 30 S 1° W 13' 16"
" 15 S 85° E 130'

Oth. had for assistants Ira B. Stout, Cora A. Stout Conery & Stout and Albert J. Stout all sworn and worked on changes

| | |
|---|---|
| G | F |
|---|---|

I hereby certify the foregoing to be a true report of Survey by me made as I verily believe

George B. Rader
Deputy M. C. S.

June 14th 1894 met at Michael Fleener pursuant to ten days notice in writing served on Leander Whitwood by Michael Fleener and James A